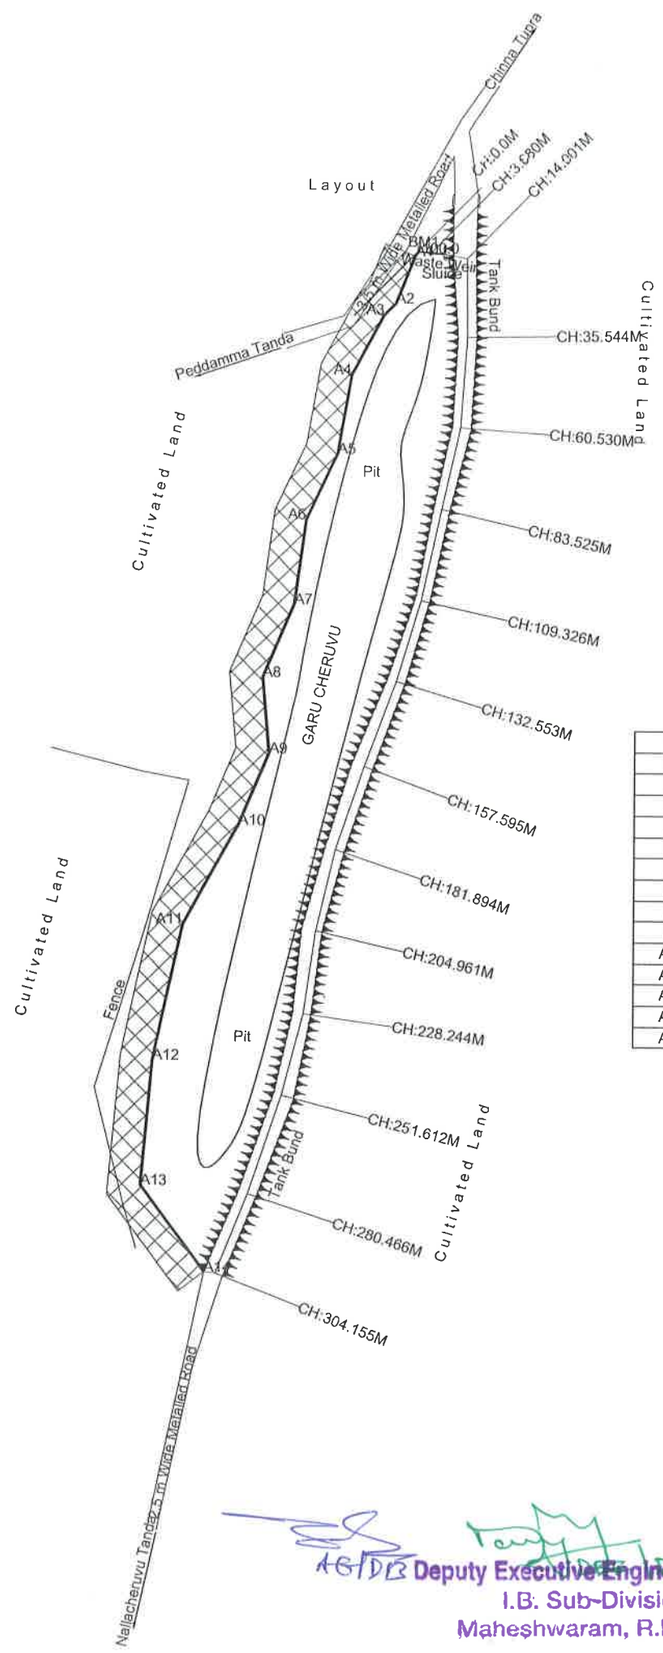

ID	longitude	latittude	DISTANCE
A1	78°19'30.353"E	17°9'10.102"N	(M)
A2	78°19'30.18"E	17°9'9.677"N	14.061
A3	78°19'30.076"E	17°9'9.572"N	4.459
A4	78°19'29.784"E	17°9'9.032"N	18.759
A5	78°19'29.665"E	17°9'8.323"N	22.069
A6	78°19'29.388"E	17°9'7.729"N	20.038
A7	78°19'29.294"E	17°9'6.97"N	23.533
A8	78°19'29.017"E	17°9'6.311"N	21.886
A9	78°19'29.093"E	17°9'5.63"N	21.040
A10	78°19'28.823"E	17°9'4.979"N	21.521
A11	78°19'28.326"E	17°9'4.079"N	31.382
A12	78°19'28.074"E	17°9'2.848"N	38.574
A13	78°19'27.991"E	17°9'1.717"N	34.882
A14	78°19'28.614"E	17°9'0.947"N	29.940

AE/DE Deputy Executive Engineer, I&CAD.,
I.B. Sub-Division,
Maheshwaram, R.R. Dist.

S. BHEEM PRASAD
B.Tech.
Executive Engineer (I & CADD
I.B. Division, Hyderabad

R 0

NOTE:

1. ALL LEVELS ARE IN METRES.

LEGEND :

- FULL TANK LEVEL (FTL)
- EXISTING FTL PILLAR
- TOE LINE
- GPS CONTROL PONITS
- BUND TOP
- BT ROAD
- CART TRACK
- ROCK / BOULDERS
- CHURCH / TEMPLE / MOSQUE
- TOMB / CHHATRI / GRAVES
- BORE WELL POINT
- POWER LINE WITH POLE
- TRANSFORMER
- HT-TOWER
- WATER SUMP
- WELL
- BUILDINGS
- COMPOUND WALL
- INLET or OUTLET
- TREE
- CULVERT
- DRAIN or STREAM
- FENCING
- RAILWAY TRACK
- VILLAGE BOUNDARY
- BUFFER ZONE 9m FROM FTL LINE

LAKE DETAILS:

1. PRESENT WATER SPREAD AREA	:	-
2. AREA OF THE TANK UPTO FTL	:	1.99 Acres
3. WATER LEVEL	:	-
4. FULL TANK LEVEL (FTL)	:	+587.628m
5. FULL TANK LEVEL PERIMETER	:	604.840m
6. BUND LENGTH	:	304.155m
7. DATE OF SURVEY	:	06-06-2014

Revn.	Description	Date	Signature
R 0	Draft Copy		

Client : hmda Growing Global — HYDERABAD METROPOLITAN DEVELOPMENT AUTHORITY

Project : SURVEY OF LAKES IN EXTENDED HMDA AREA

Title : PLAN OF **GARU KUNTA (ID-2400/N/002)**
THUPRA KHURD (V), MAHESHWARAM (M), RANGA REDDY (D)

Consultants : aarvee associates
architects engineers & consultants pvt.ltd.
Ravula Residency, Srinagar Colony Main Rd., Hyderabad-82, India
Tel: +91 -40-23737633; Fax: +91 -4023736277
e-mail: irrigation@aarvee.net; web:www.aarvee.net

Scale	1:1700		
Dealt	V.Vamsi		
Drawn	P.Swetha		
Checked	V.Vamsi		
Approved	CH. Lingaiah		

Drg. No.	AA/IRR/1669/ID - 2400/N/002	Sheet No.	1	Date	08-08-2014