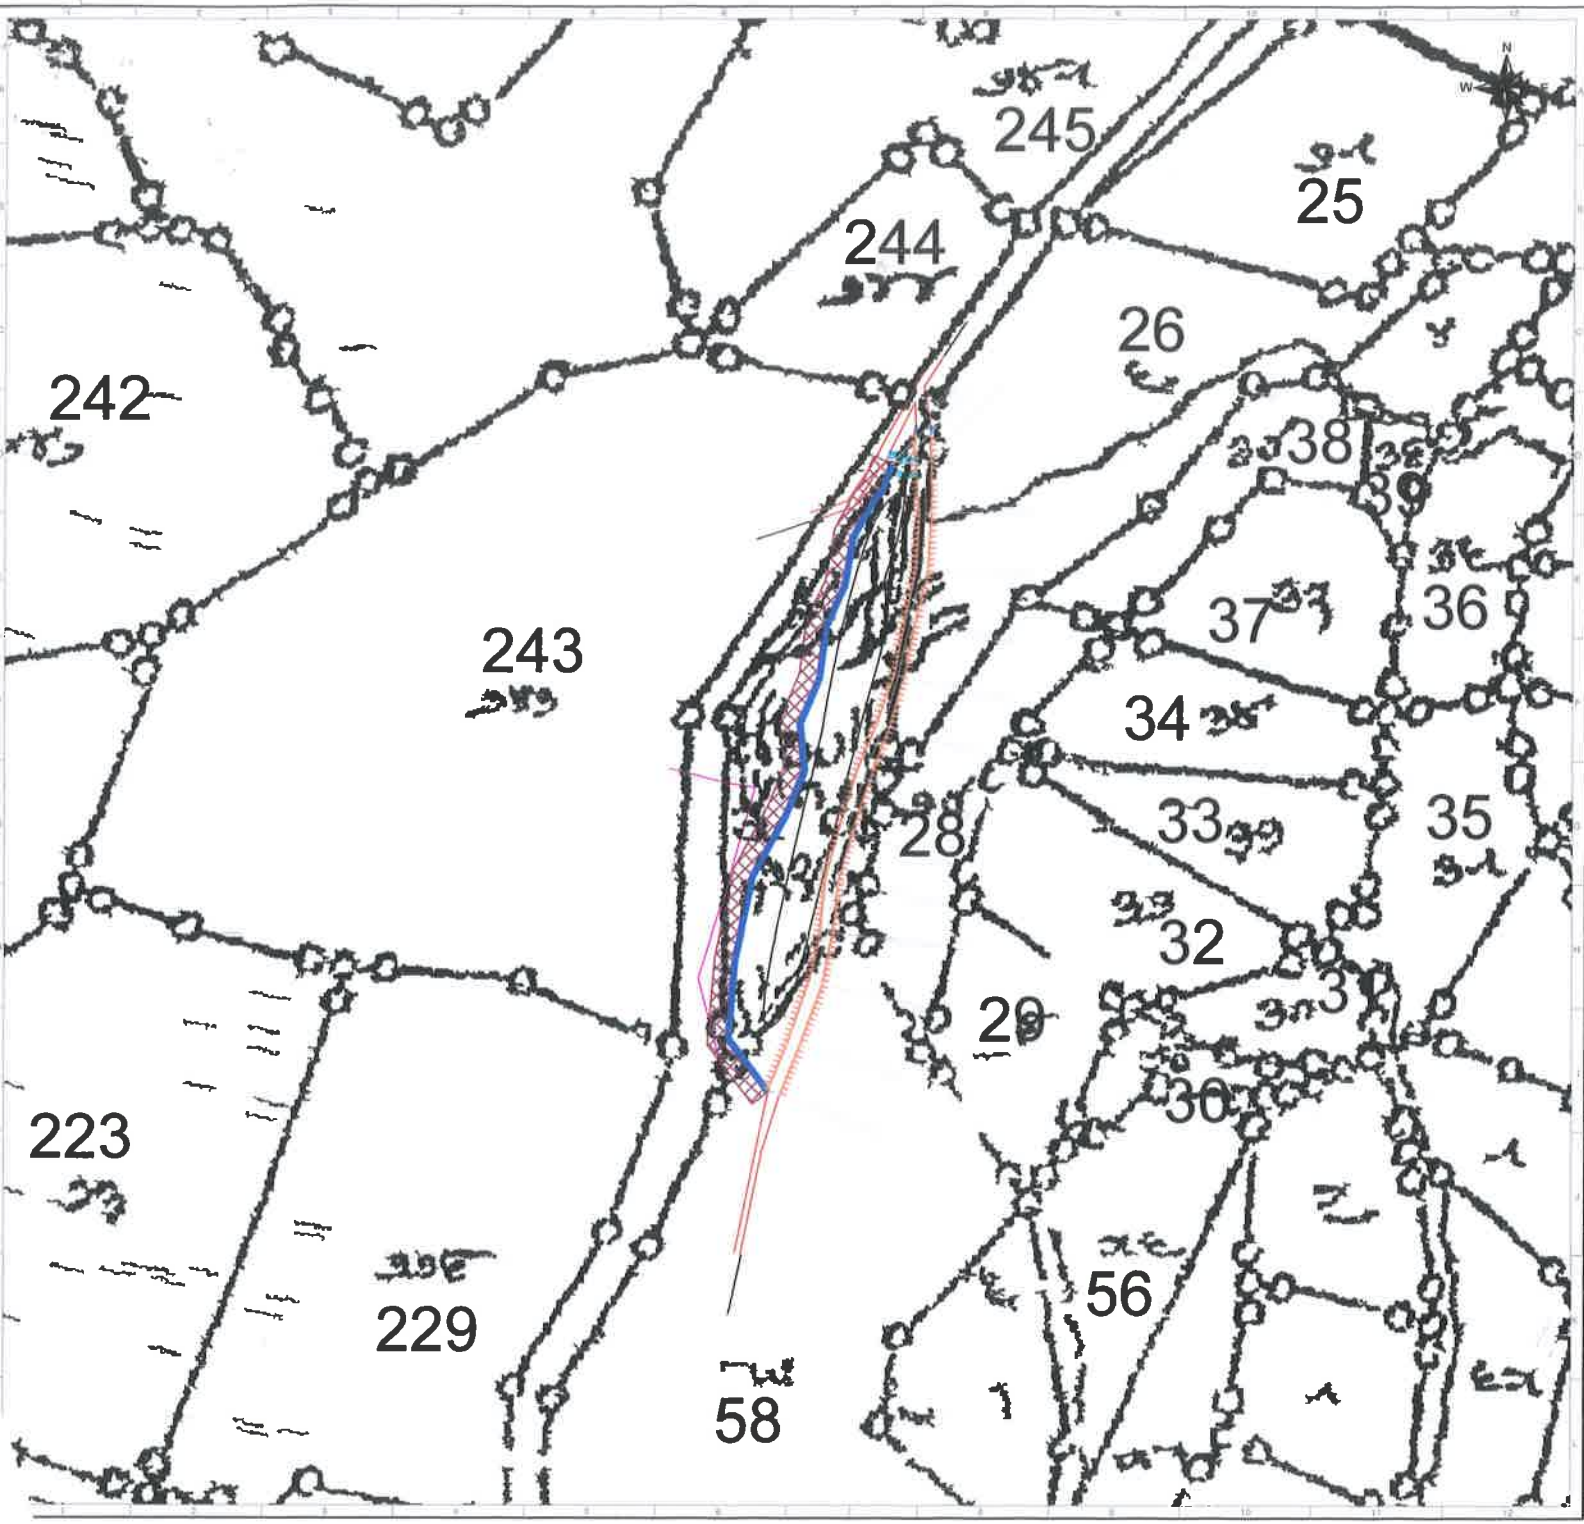

NOTE:

1. ALL LEVELS ARE IN METRES.

R 0

LEGEND :

- FULL TANK LEVEL (FTL)
- EXISTING FTL PILLAR
- TOE LINE
- GPS CONTROL PONITS
- BUND TOP
- BT ROAD
- CART TRACK
- ROCK / BOULDERS
- CHURCH / TEMPLE / MOSQUE
- TOMB / CHHATRI / GRAVES
- BORE WELL POINT
- POWER LINE WITH POLE
- TRANSFORMER
- HT-TOWER
- WATER SUMP
- WELL
- BUILDINGS
- COMPOUND WALL
- INLET or OUTLET
- TREE
- CULVERT
- DRAIN or STREAM
- FENCING
- RAILWAY TRACK
- VILLAGE BOUNDARY
- BUFFER ZONE 9m FROM FTL LINE

Revn.	Description	Date	Signature
R 0	Draft Copy		

Client : hmda Growing Global — HYDERABAD METROPOLITAN DEVELOPMENT AUTHORITY

Project : SURVEY OF LAKES IN EXTENDED HMDA AREA

Title : CADASTRAL MAP OF **GARU CHERUVU (ID-2400/N/002)**
THUPRA KHURD (V), MAHESHWARAM (M), RANGA REDDY (D)

Consultants : aarvee associates
architects engineers & consultants pvt.ltd.

Scale	1:3500		
Dealt	A.Sridhar		
Drawn	M.A.Toufeeq		
Checked	A.Sridhar		
Approved	R.Venkateswarlu		
Drg. No.	AAVIRR/1669/ID - 2400/N/002	Sheet No. 1	Date